SFM
DWN. BY: LBC | DWG. NO. SFM415CP2
S.F.M. ENGINEERING ASSOCIATES
410 TIOGUE AVENUE
COVENTRY, R.I. 02816
(401)826-3736

GREGORY J. SNIDER
ARCHITECTS
217 ANGELL STREET
PROVIDENCE, RHODE ISLAND 02906
PHONE: 401.421.2135 FAX: 401.421.2133
INFO@SNIDERARCHITECTS.COM

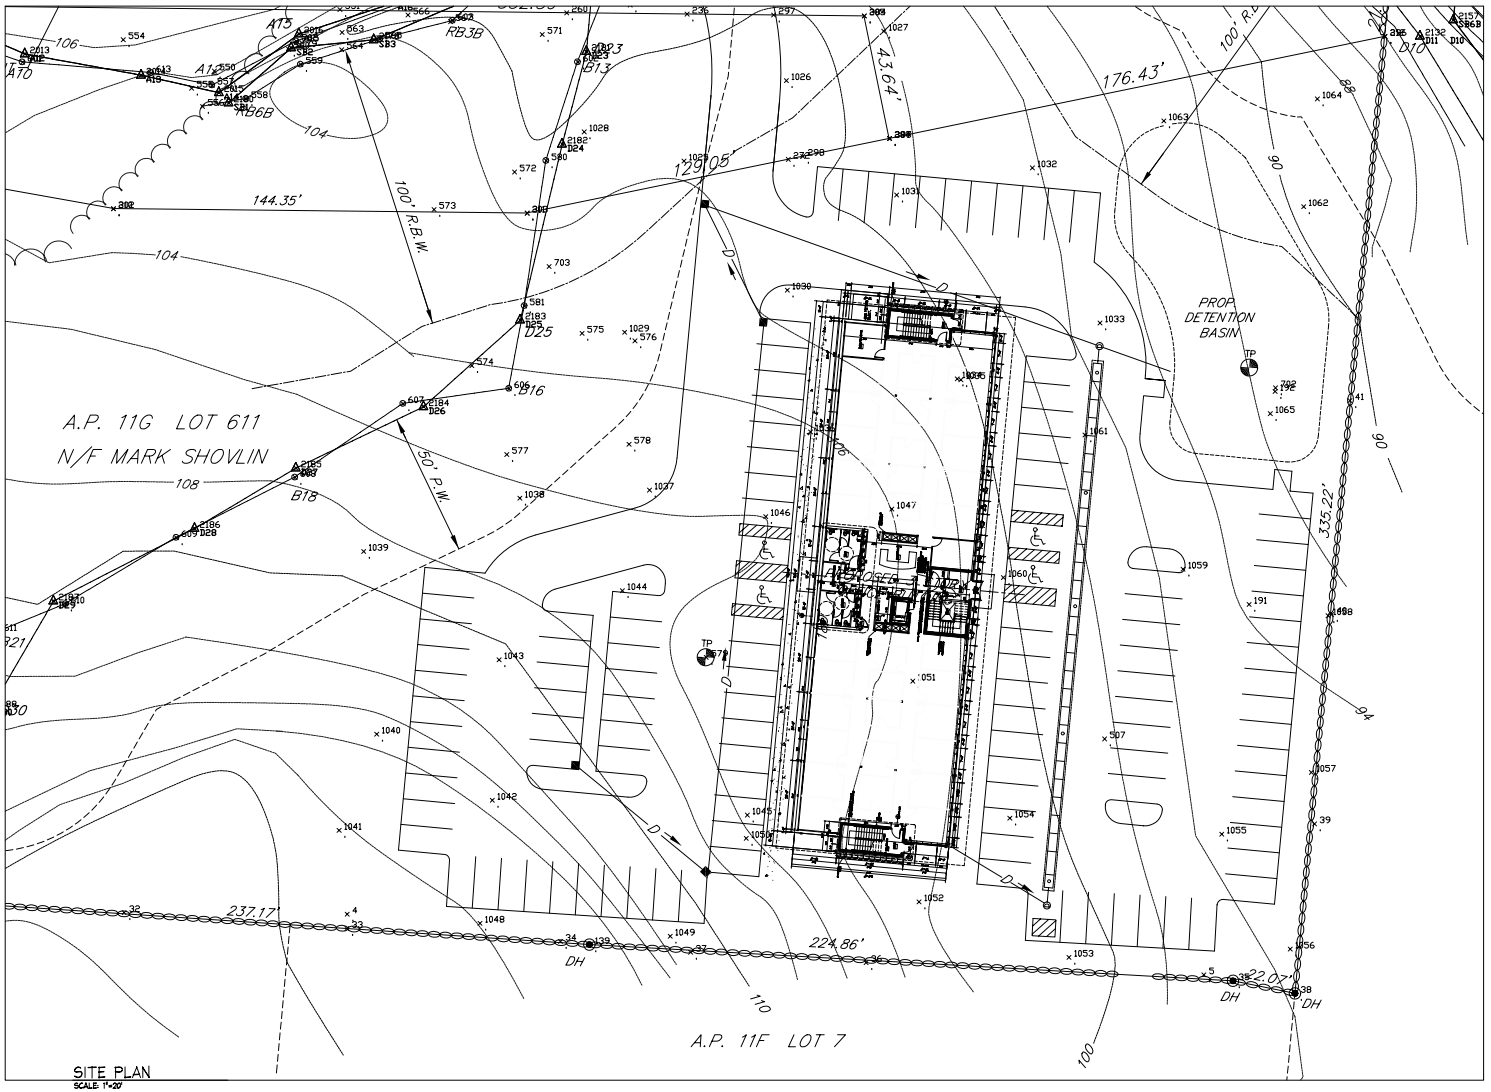

Project:
E. GREENWICH DAIRY
OFFICE BUILDING
E. GREENWICH, RHODE ISLAND

Sheet Title:
SITE PLAN

ISSUED FOR:	SCHEMATIC
DATE:	NOVEMBER 22, 2005
SCALE:	1"=20'
DRAWN BY:	
CHECKED BY:	
FILE NAME:	SITE

DATE	REVISION	BY

Sheet Number:
SW2

COPYRIGHT 2005 GREGORY J. SNIDER ARCHITECTS